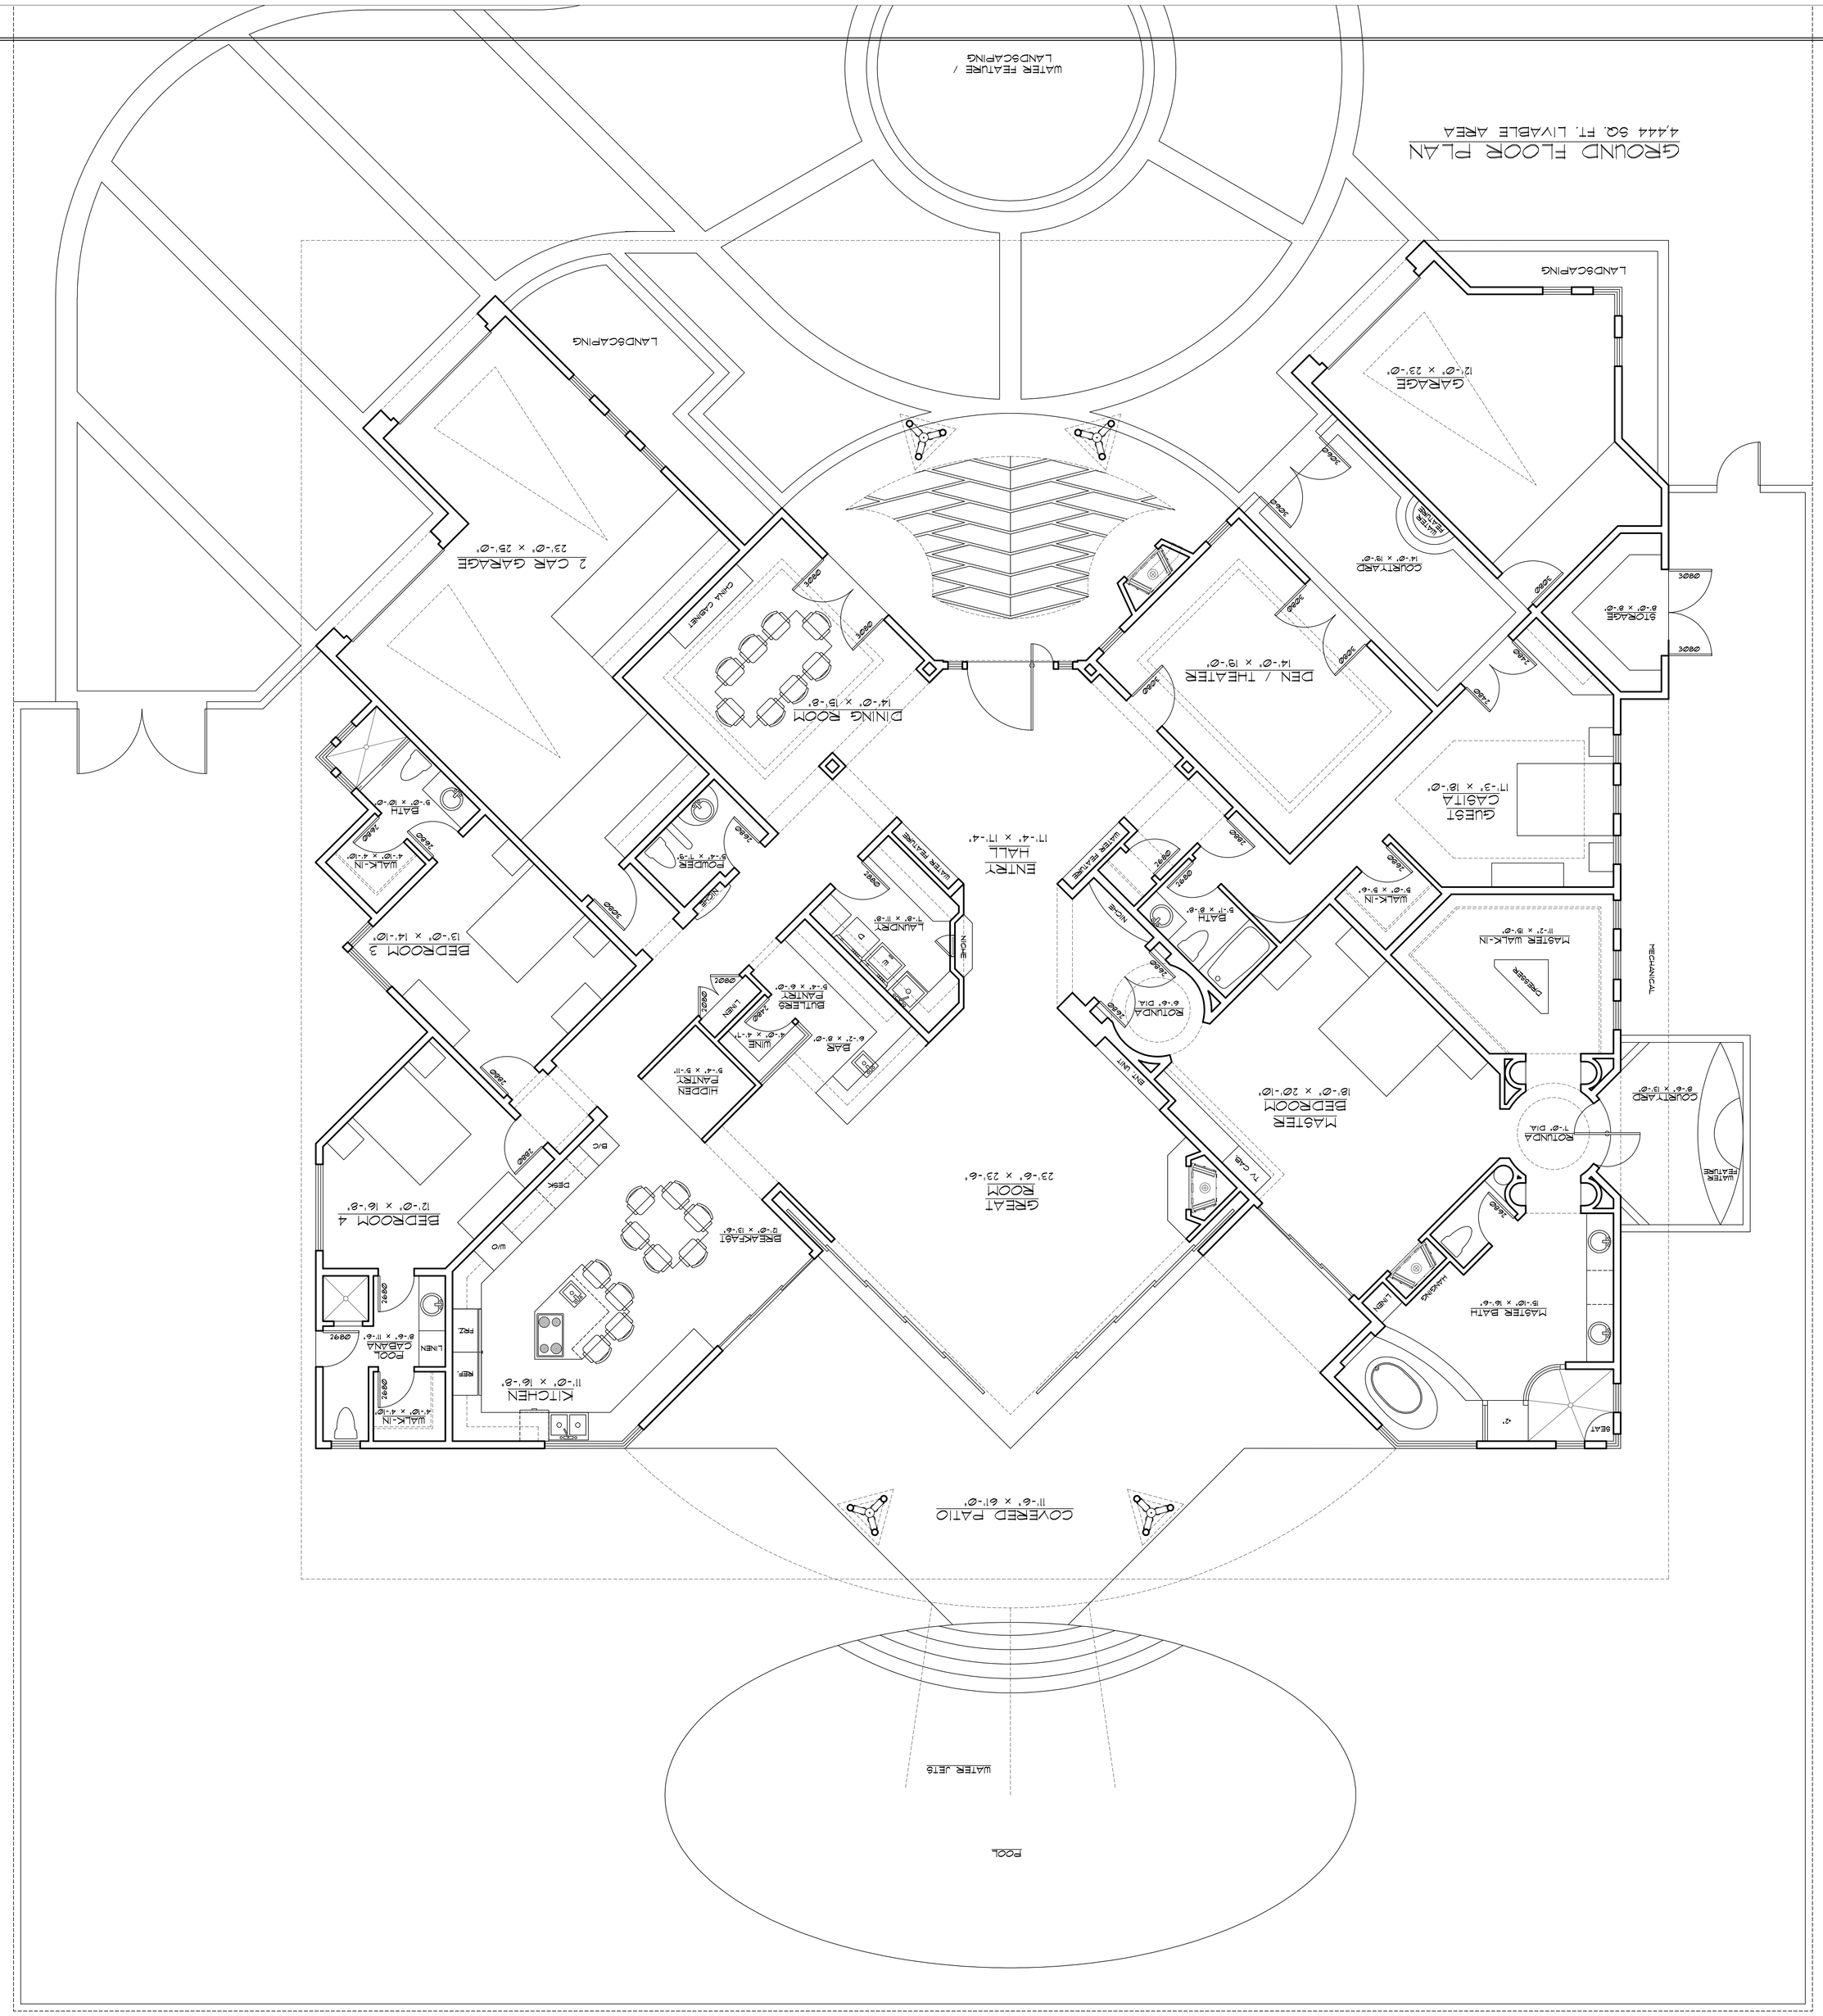

REVISIONS	DATE

NICK TSONTAKIS AIA
ARCHITECTURE & INTERIORS

3666 NORTH MILLER ROAD SUITE 105 SCOTTSDALE ARIZONA 85251
TELEPHONE (480) 874 2288 FAX (480) 874 2299

SEAL

CLIENT
SHENANDOAH HOMES

PROJECT
STREET OF DREAMS
LOT 28 @ WHITEWING
GERMANN ESTATES - CHANDLER, AZ

DRAWING TITLE
PROPOSED GROUND LEVEL

CONCEPTS BY	DRAWN BY
NT.	NT.
APPROVED BY	PROJECT NUMBER
NT.	09-214
SCALE	DRAWING NUMBER
1/4" = 1'-0"	A-1
DATE	
JULY 2009	

08-14-09